**COVERS are flush mounted GMS locking (Pedestrian Duty)**

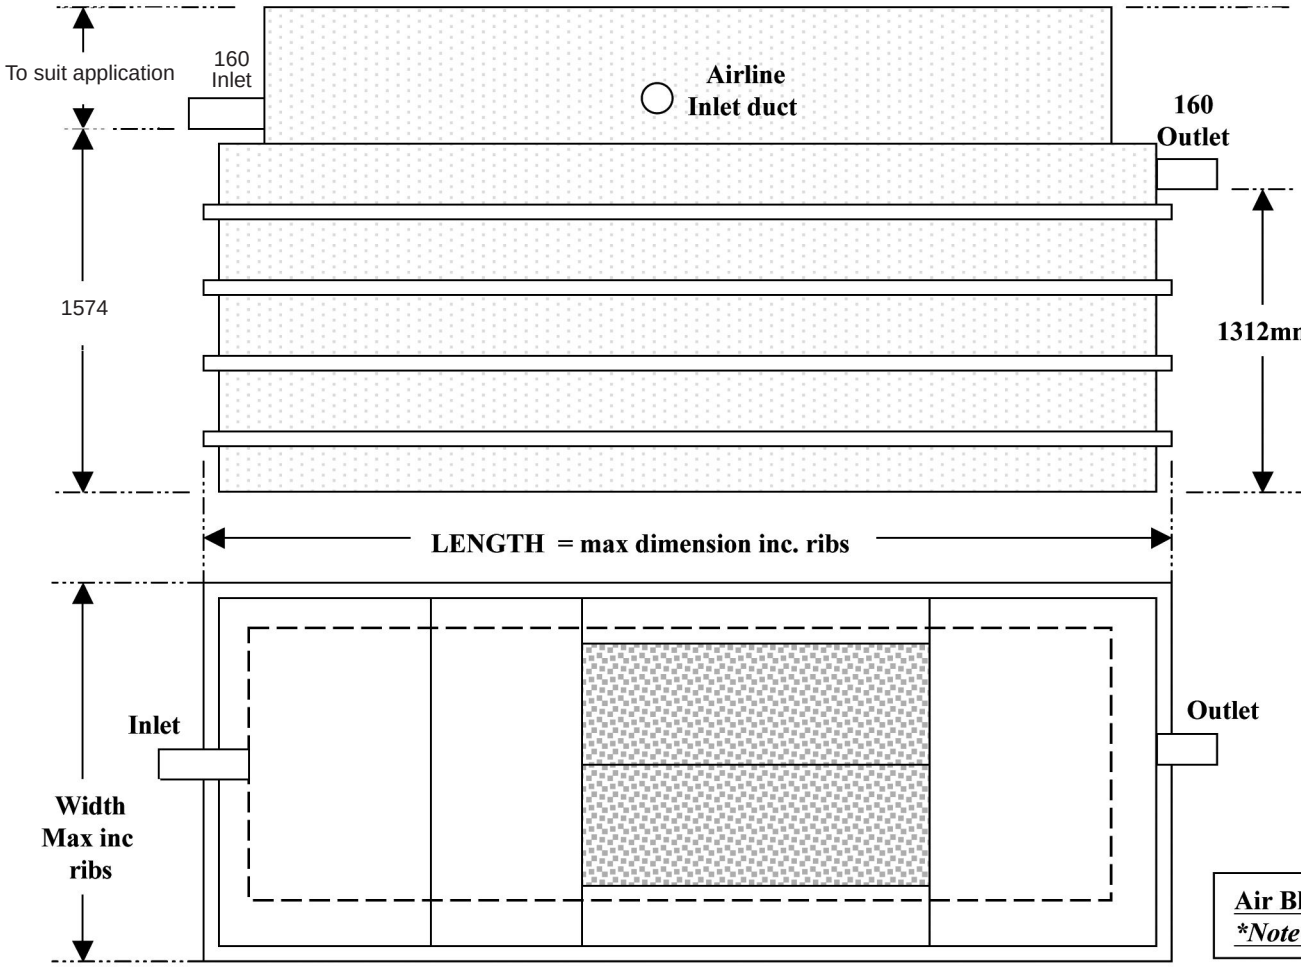


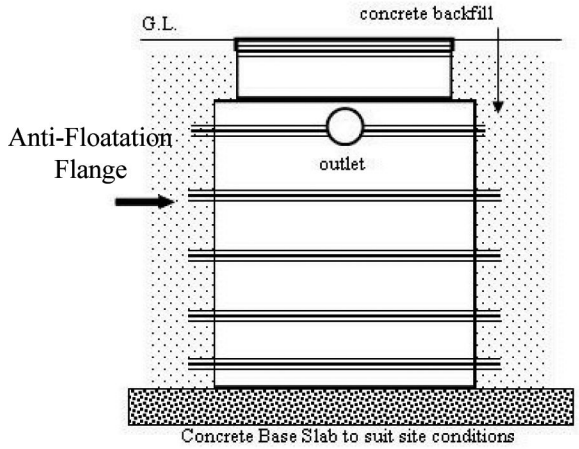


| MODEL Ref | Width | Length | Blower Rating |
|---|---|---|---|
| CLF 8 (60pe) | 2124mm | 6010mm | 0.75kw |
| CLF 9 (70pe) | 2124mm | 6810mm | 0.75kw |
| CLF10 (80pe) | 2524mm | 6760mm | 0.75kw |
| CLF11 (90pe) | 2524mm | 7360mm | 1.10kw |
| CLF12 (100pe) | 2524mm | 7760mm | 1.10kw |

**Air Blower mounted above ground in weatherproof housing**
***Note inlet invert may be varied to suit a particular application.***


Synergy WASTEWATER TREATMENT PRODUCTS
Croom, Enmore Road, Enmore, Bridgwater, Somerset. TA5 2AN
Tel: 01278 671927 Fax: 01278 671963 E-mail: info@synergy-wtp.co.uk
Web: www.synergy-wtp.co.uk


Drawing Title:
**Matrix CLF8-12**
**Standard Layout**

All dimensions are in mm | Scale: NTS

Revision Details:

Drawing No.
**CLF8-12/ 60/70/80/90/100G**

Date:
**June 2010**

Drawn by:


© 2009 This drawing is copyright and may not be reproduced or used without written permission of Synergy Wastewater Treatment Products. Synergy Wastewater Treatment Products reserve the right to change specifications without notice