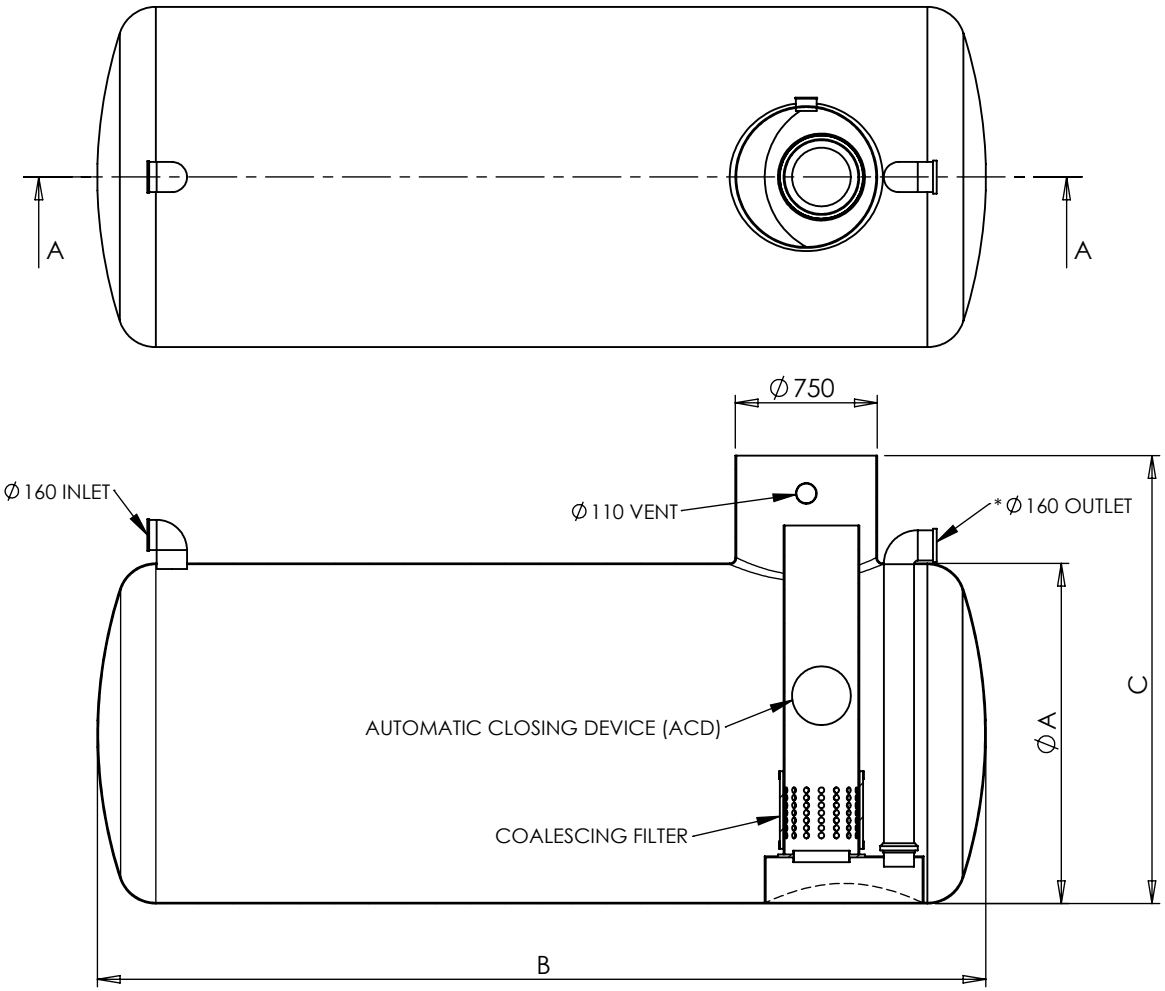

SECTION A-A

PRODUCT CODE	AREA DRAINED m2	A mm	B mm	C mm	OIL STORAGE litres	SILT STORAGE litres
NS3	167	1000	2770	1300	30	300
NS4	222	1200	3300	1500	40	400
NS6	333	1500	2670	1800	60	600
NS8	444	1500	3010	1800	80	800
NS10	556	1500	3900	1800	100	1000
NS15	833	1800	4400	2100	150	1500
NS20	1111	1800	4600	2100	200	2000
NS25	1389	1800	5840	2100	250	2500
NS30	1667	1800	7000	2100	300	3000
NS40	2222	1800	9260	2100	400	4000
NS50	2778	1800	9570	2100	500	5000
NS60	3333	2500	7300	2800	600	6000
NS70	3889	2500	8470	2800	700	7000
NS80	4444	2500	9650	2800	800	8000
NS90	5000	2500	10820	2800	900	9000
NS100	5556	2500	12000	2800	1000	10000
NS110	6111	2500	13180	2800	1100	11000
NS120	6667	2500	14850	2800	1200	12000

FORECOURT SEPARATOR RANGE			
PRODUCT CODE	A mm	B mm	C mm
FS/C1/10	1800	4090	2150
FS/C1/12	1800	4870	2150
FS/C1/15	1800	6060	2150

* OTHER PIPE SIZES AVAILABLE

Synergy WASTEWATER TREATMENT PRODUCTS
Croom, Enmore Road, Enmore, Bridgwater, Somerset, TA5 2AN
Tel: 01278 671927 Fax: 01278 671963 E-mail: info@synergy-wtp.co.uk
Web: www.synergy-wtp.co.uk

Drawing Title:

PPG3 COMPLIANT CLASS 1
FULL RETENTION SEPARATOR C/W
INTEGRAL SILT STORAGE CAPACITY

All dimensions in mm SCALE: NTS

Drawing No: Sheet 1 of 1

PPG3/NS RANGE

Date: 17/02/2011

Drawn by: P Martin

©2009 This drawing is copyright and may not be reproduced or used without written permission of Synergy Wastewater Treatment Products. Synergy Wastewater Treatment Products reserve the right to change specifications without notice