* RISERS CAN BE PRE–FITTED AT OUR FACTORY FOR DEEPER INVERT LEVEL APPLICATIONS

* PLEASE CONTACT SYNERGY SALES DEPARTMENT FOR FURTHER INFORMATION ON THESE MODIFICATIONS

* THE BLOWER HOUSING(S) CAN BE REMOVED TO PROVIDE A FLUSH WITH GROUND INSTALLATION

ALL DIMENSIONS IN mm

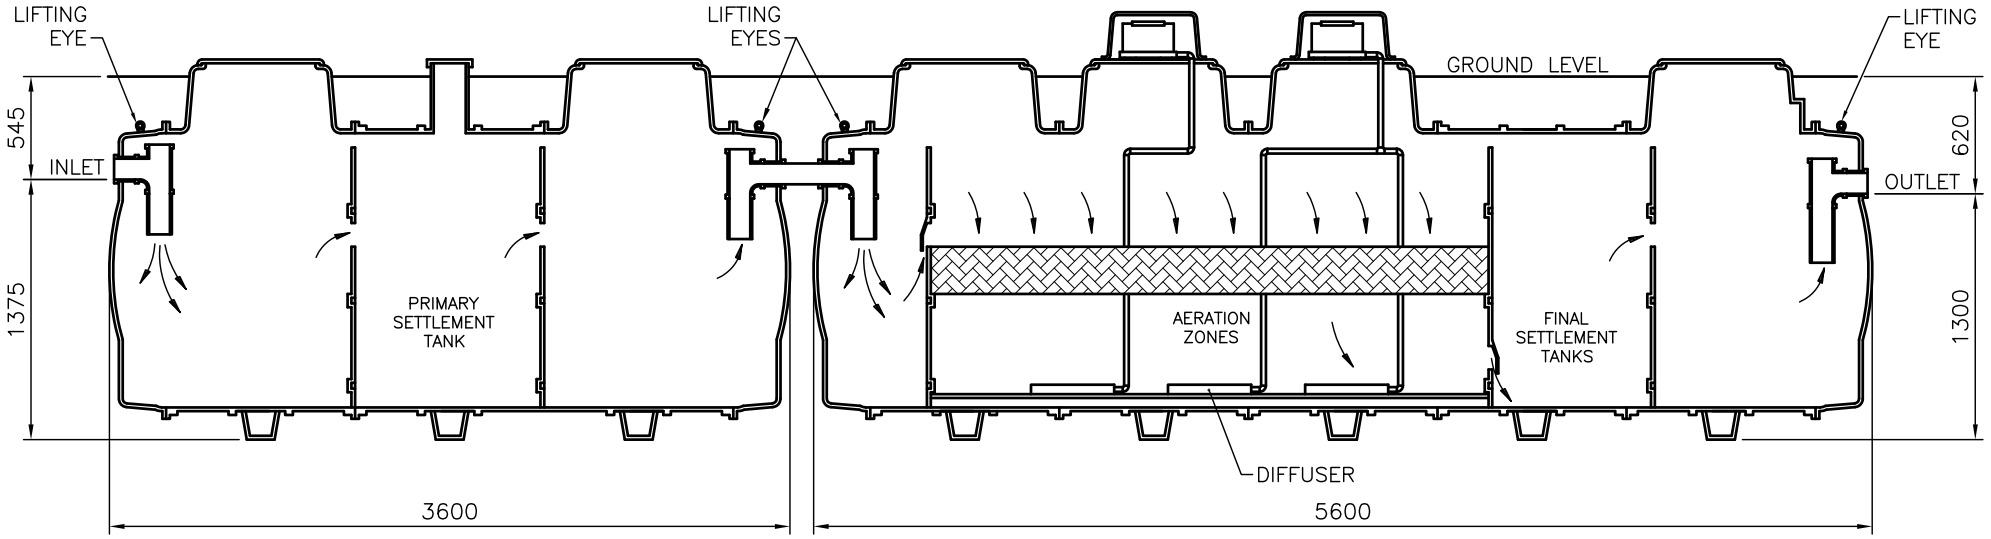

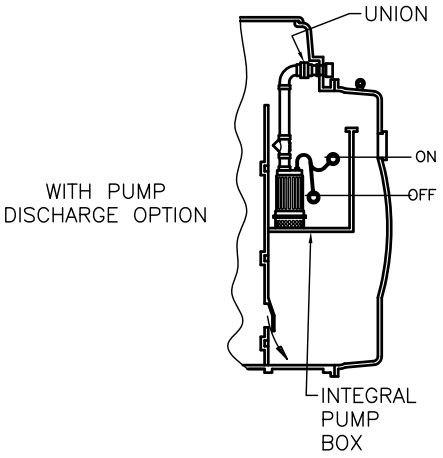

WITH PUMP DISCHARGE OPTION

DIMENSIONS:

OVERALL WIDTH	INLET	OUTLET OPTIONS	
		GRAVITY	PUMPED
1640	ø110	ø110	ø50 MDPE

Synergy WASTEWATER TREATMENT PRODUCTS
Croom, Enmore Road, Enmore, Bridgwater, TA5 2AN
Tel: 01278 671297 Fax: 01278 671963
Email: info@synergy–wtp.co.uk Web: www.synergy–wtp.co.uk

Drawing Title:

TRICEL P42 TREATMENT SYSTEM

DO NOT SCALE

REV.	BY	DATE	DESCRIPTION
.	.	.	.

Drawing No: 1018 Sheet: 1 of 1

Date: 12 September 2013

Drawn by: CADraughting

©2013 This drawing is copyright and may not be reproduced or used without written permission of Synergy Wastewater Treatment Products. Synergy Wastewater Treatment Products reserve the right to change specifications without notice